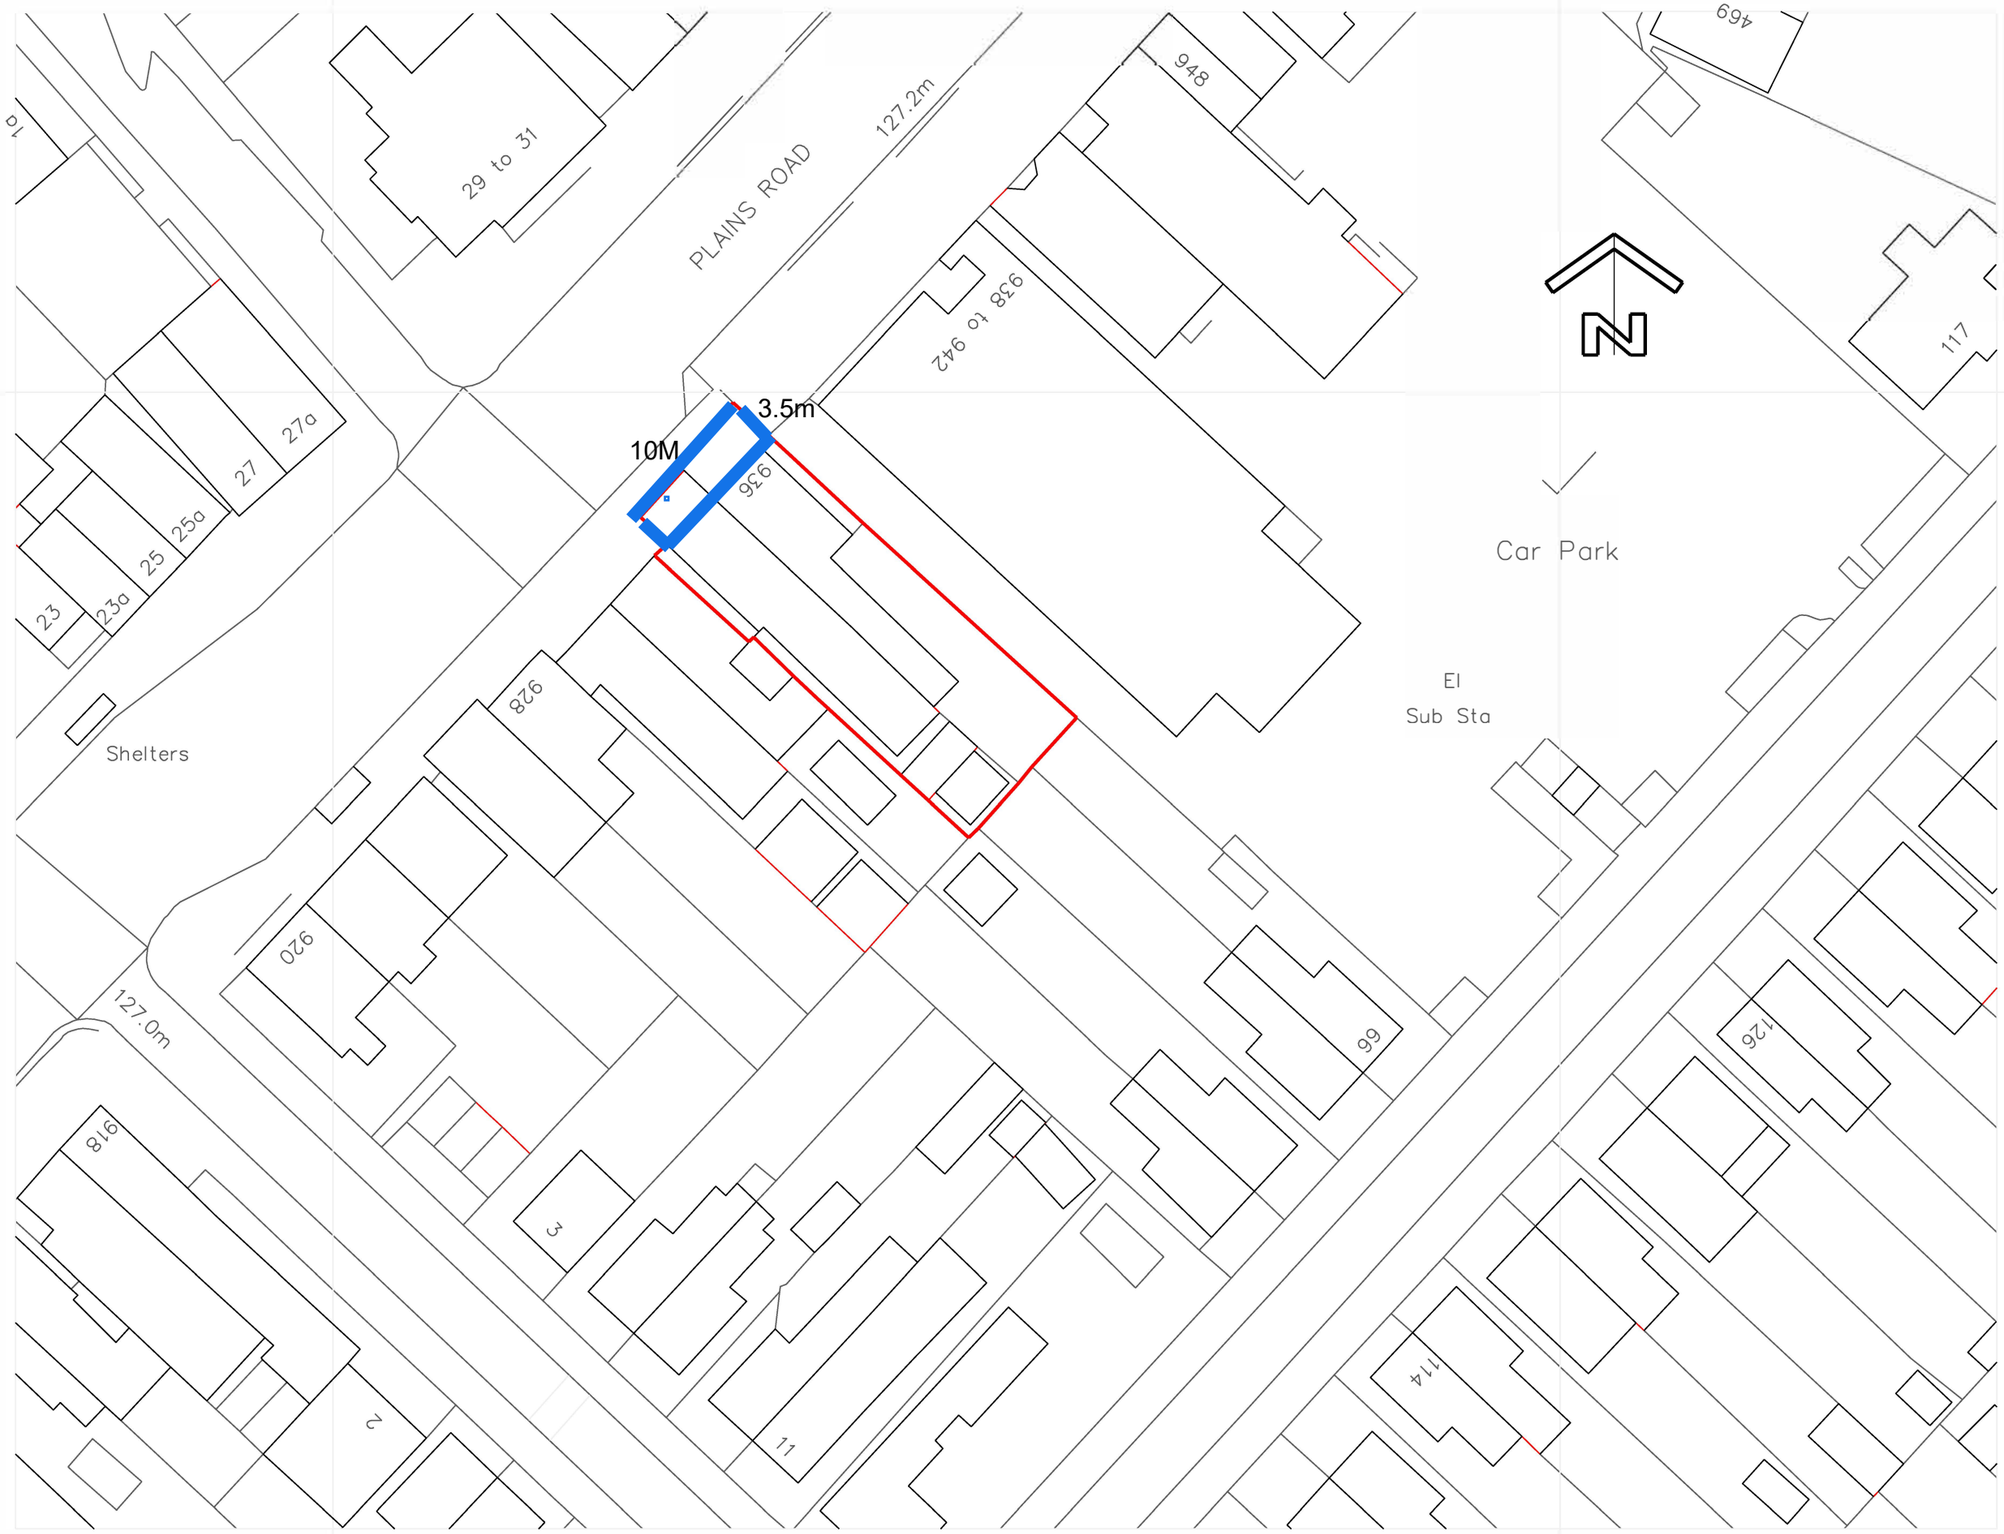

Copyright. This drawing and design and all the information contained therein is the sole copyright of The Old Flower and Mr. G. Pemberton and reproduction in any form is forbidden unless permission is obtained in writing.

CONTRACTORS PLEASE NOTE

1) Warning, no dimensions to be scaled from this drawing contractors to visit the site and be responsible for taking checking all dimensions relative to this work. The design must be advised of any discrepancies in writing.

2) This drawing must be read in conjunction with the spec / bill of quantities and related drawings. Any structural wo be carried out to the exact specification and requirement clients's appointed structural engineer, and any amendm have his express prior written authority.

3) All structural work must be inspected at all relevant sta structural engineer and the Local Authority's Building Su and comply with their requirements. Any costs and claim damages, loss of trade, etc. incurred by failing so to do a liability of the contractor.

4) Any discrepancies between drawings and/or drawings specification, should be reported to the designer prior to commencing.

	Date	Revisions	Initials

Client
GREAT NORTHERN TOFS

Job Title
934-936 WOODBOROUGH ROAD, MAPPERLEY, NG3 5QS.

Drawing Title
BLOCK PLAN

Scale	Drawn By
1 : 500	

Date	Checked By
SEPT. 2024	

Drg.no.	Rev.
OFS/GP/3	